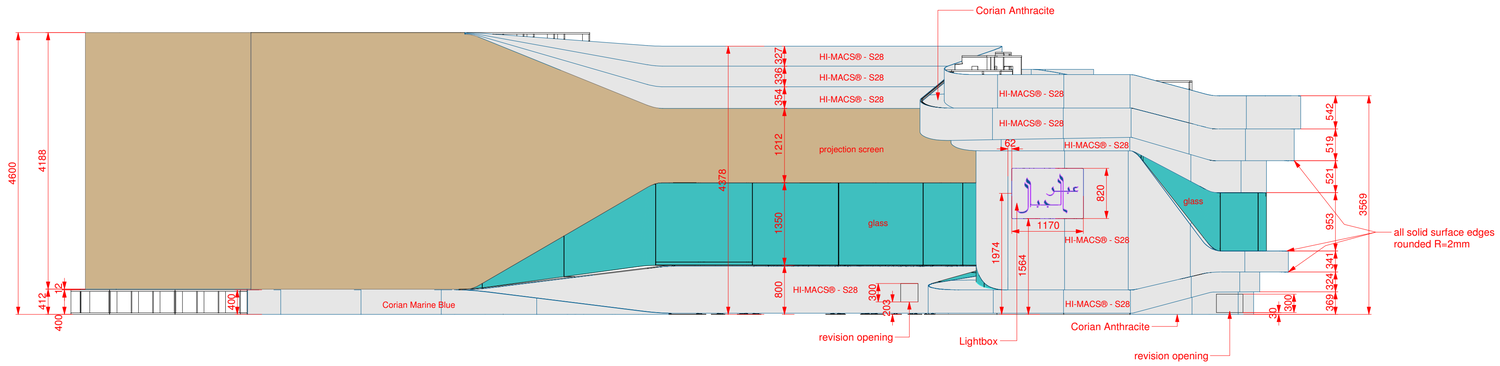

ELEVATION A-A

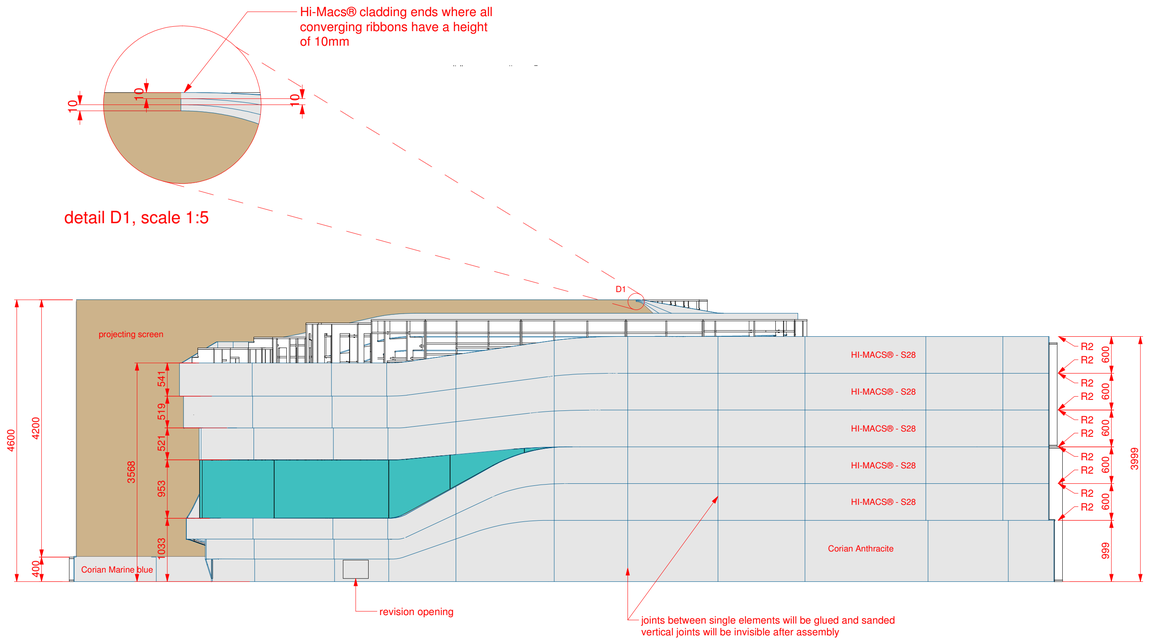

1:50 SCALE ELEVATIONS

ELEVATION B-B

MATERIAL REQUISITION

Cutting Sheet Applicable?

Qty	Description	Reference
63m²	MDF FR 18mm	
61m²	MDF FR 25mm	
4m²	MDF FR 12mm	
97m²	HI-MACS® - S28 12mm	
8m²	Corian® - anthracite 12mm	
4m²	Corian® - Marine Blue 12mm	

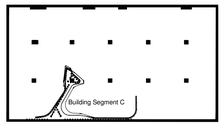

Rev	Description	Date	By
B	issued for construction	01.12.14	5Dvl
A	issued for construction	23.09.14	5Dvl

BECK

ارامكو السعودية
Saudi Aramco

Job:
KACWC - GALLERY 4

Contract No:
6600029590

Zone:
ZONE - C

Description:
Solid Surface Ribbon Walls Elevation

APPROVAL STATUS OF DRAWING AND MATERIAL REQUISTION

A	B	C

S.A. ENDORSEMENT OF DRAWING AND MATERIAL REQUISTION

SIGNED:-..... Date:-.....

Job No	Sheet Size	Scale	Date	Drawn By
-	A1	1:50	140303	5Dvl
Req No	C/Sheet No	W/O No	I K	O O K
			-	-

Drg No: BI-G4-ZC-RW-3.4 Revision B

© COPYRIGHT. This Document is the copyright of Beck Ltd. and contains confidential information. It may not be copied, transmitted or information made known to any third party without the permission of Beck Ltd.