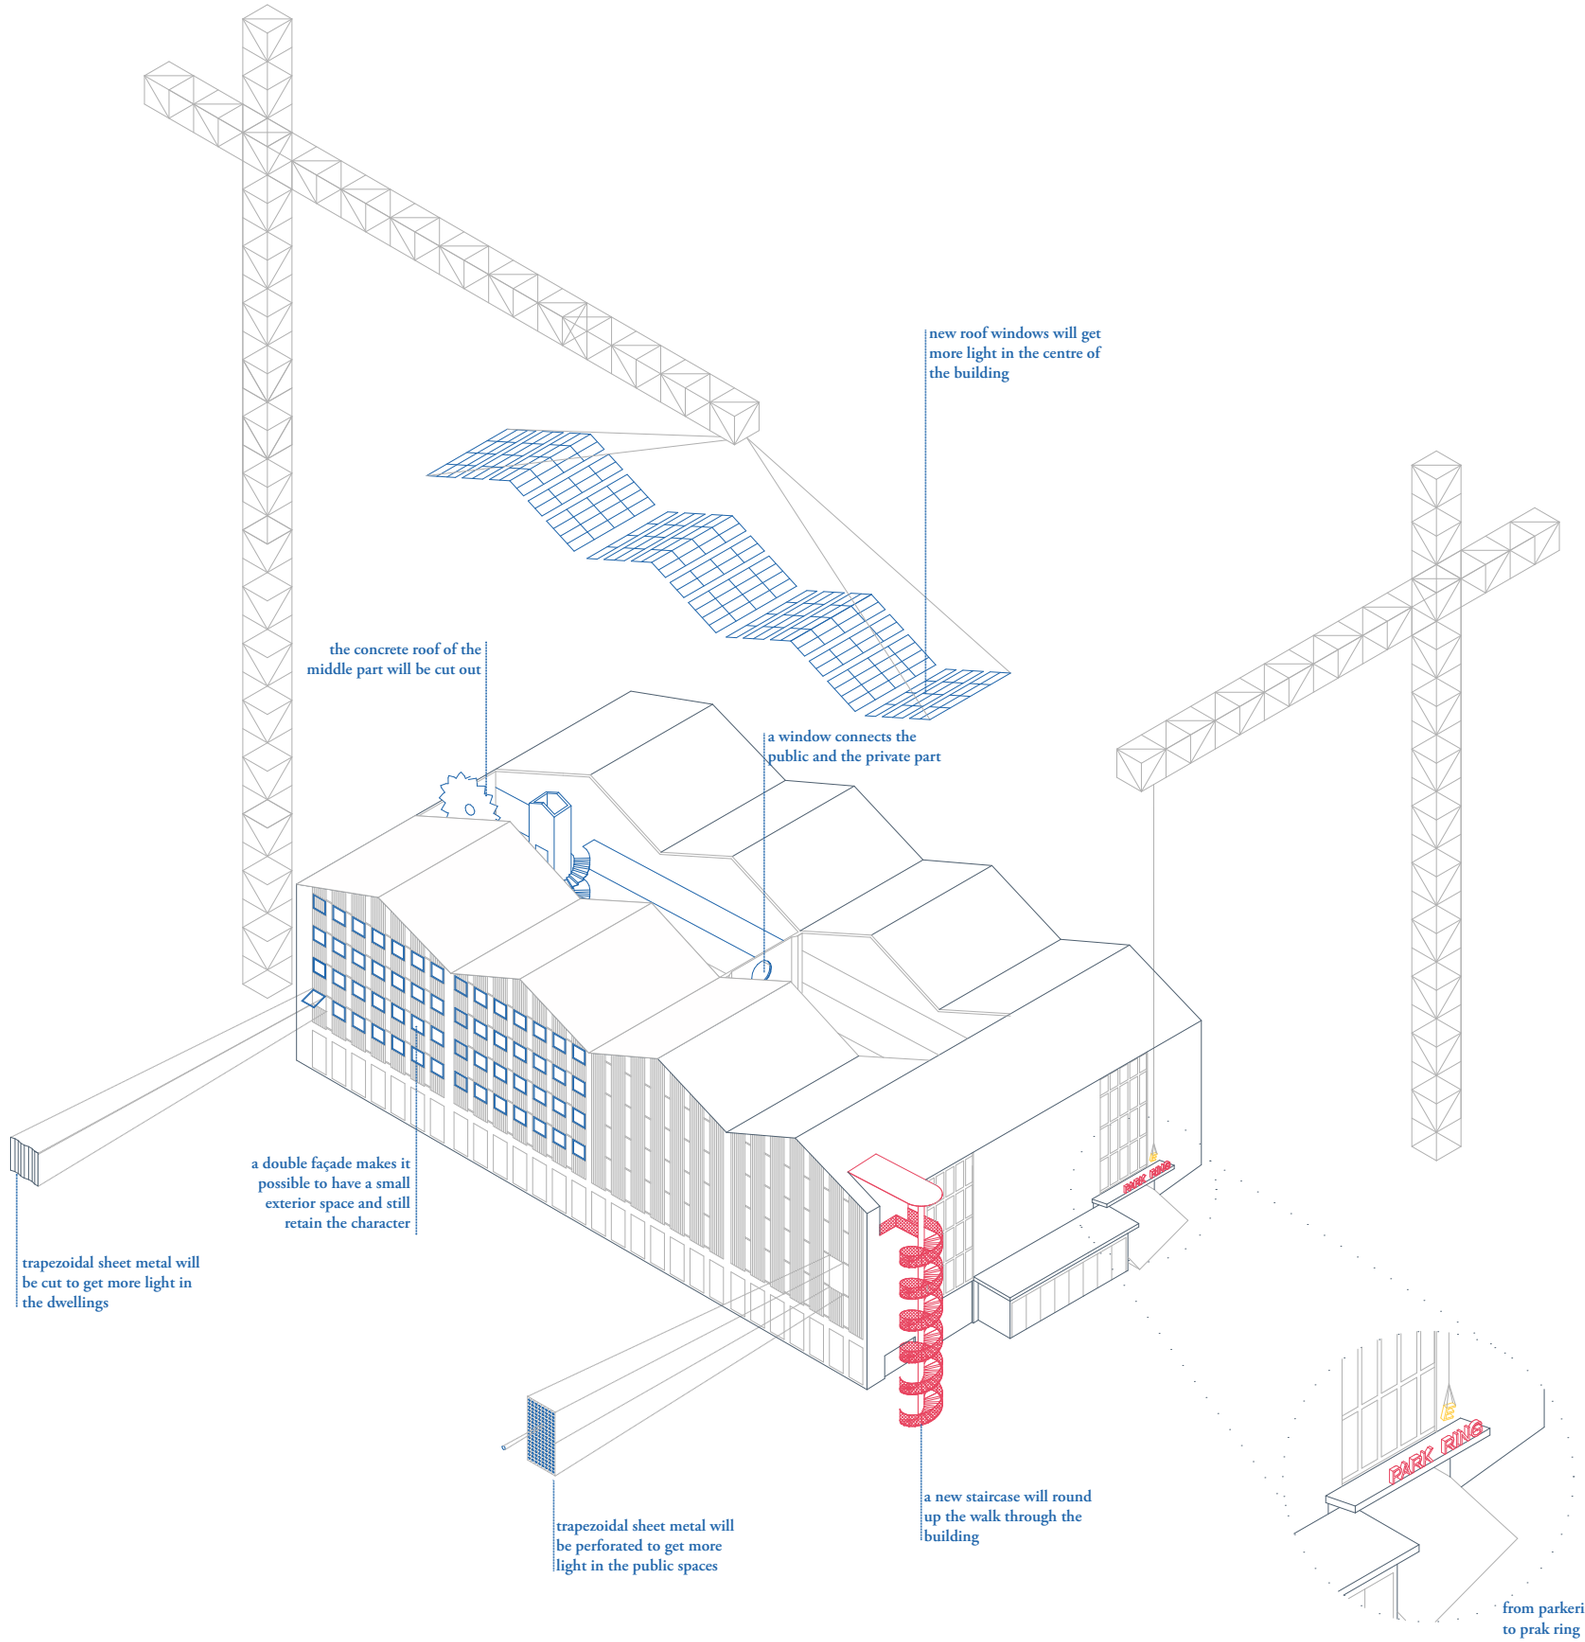
new roof windows will get more light in the centre of the building
the concrete roof of the middle part will be cut out
a window connects the public and the private part
a double façade makes it possible to have a small exterior space and still retain the character
trapezoidal sheet metal will be cut to get more light in the dwellings
trapezoidal sheet metal will be perforated to get more light in the public spaces
a new staircase will round up the walk through the building
PARK RING
from parkering to prak ring