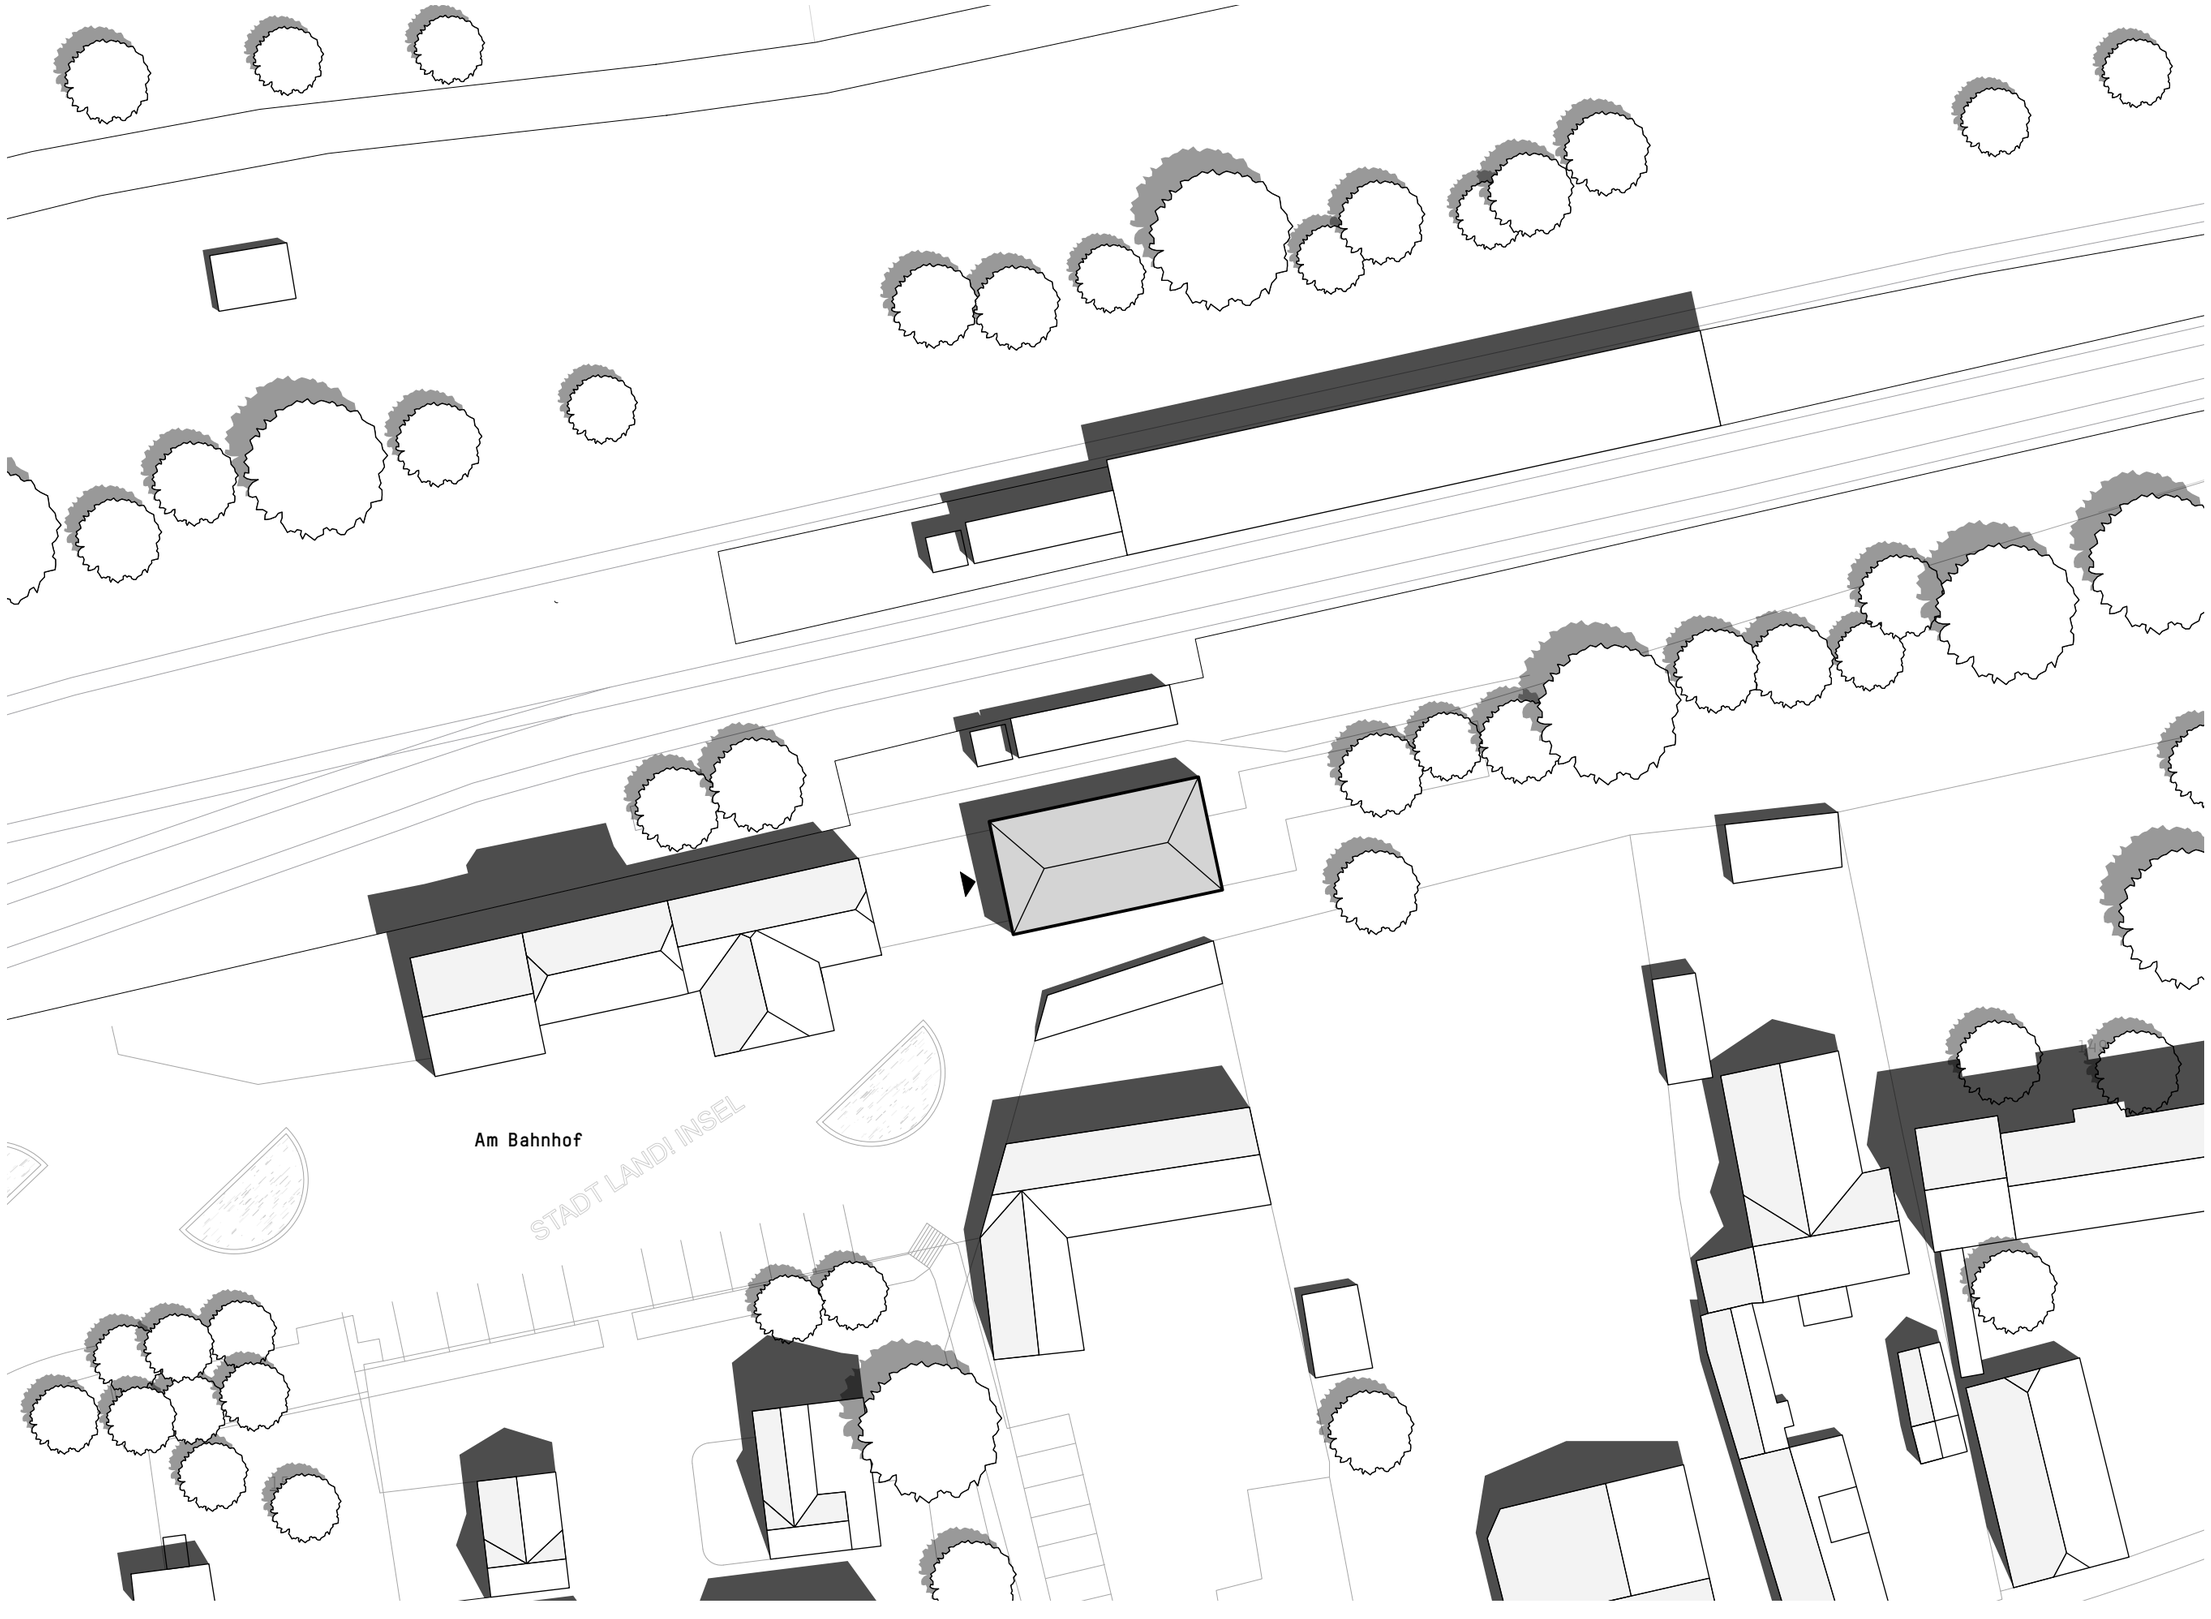

M 1:500 0 25m

Lageplan

© Atelier ST