
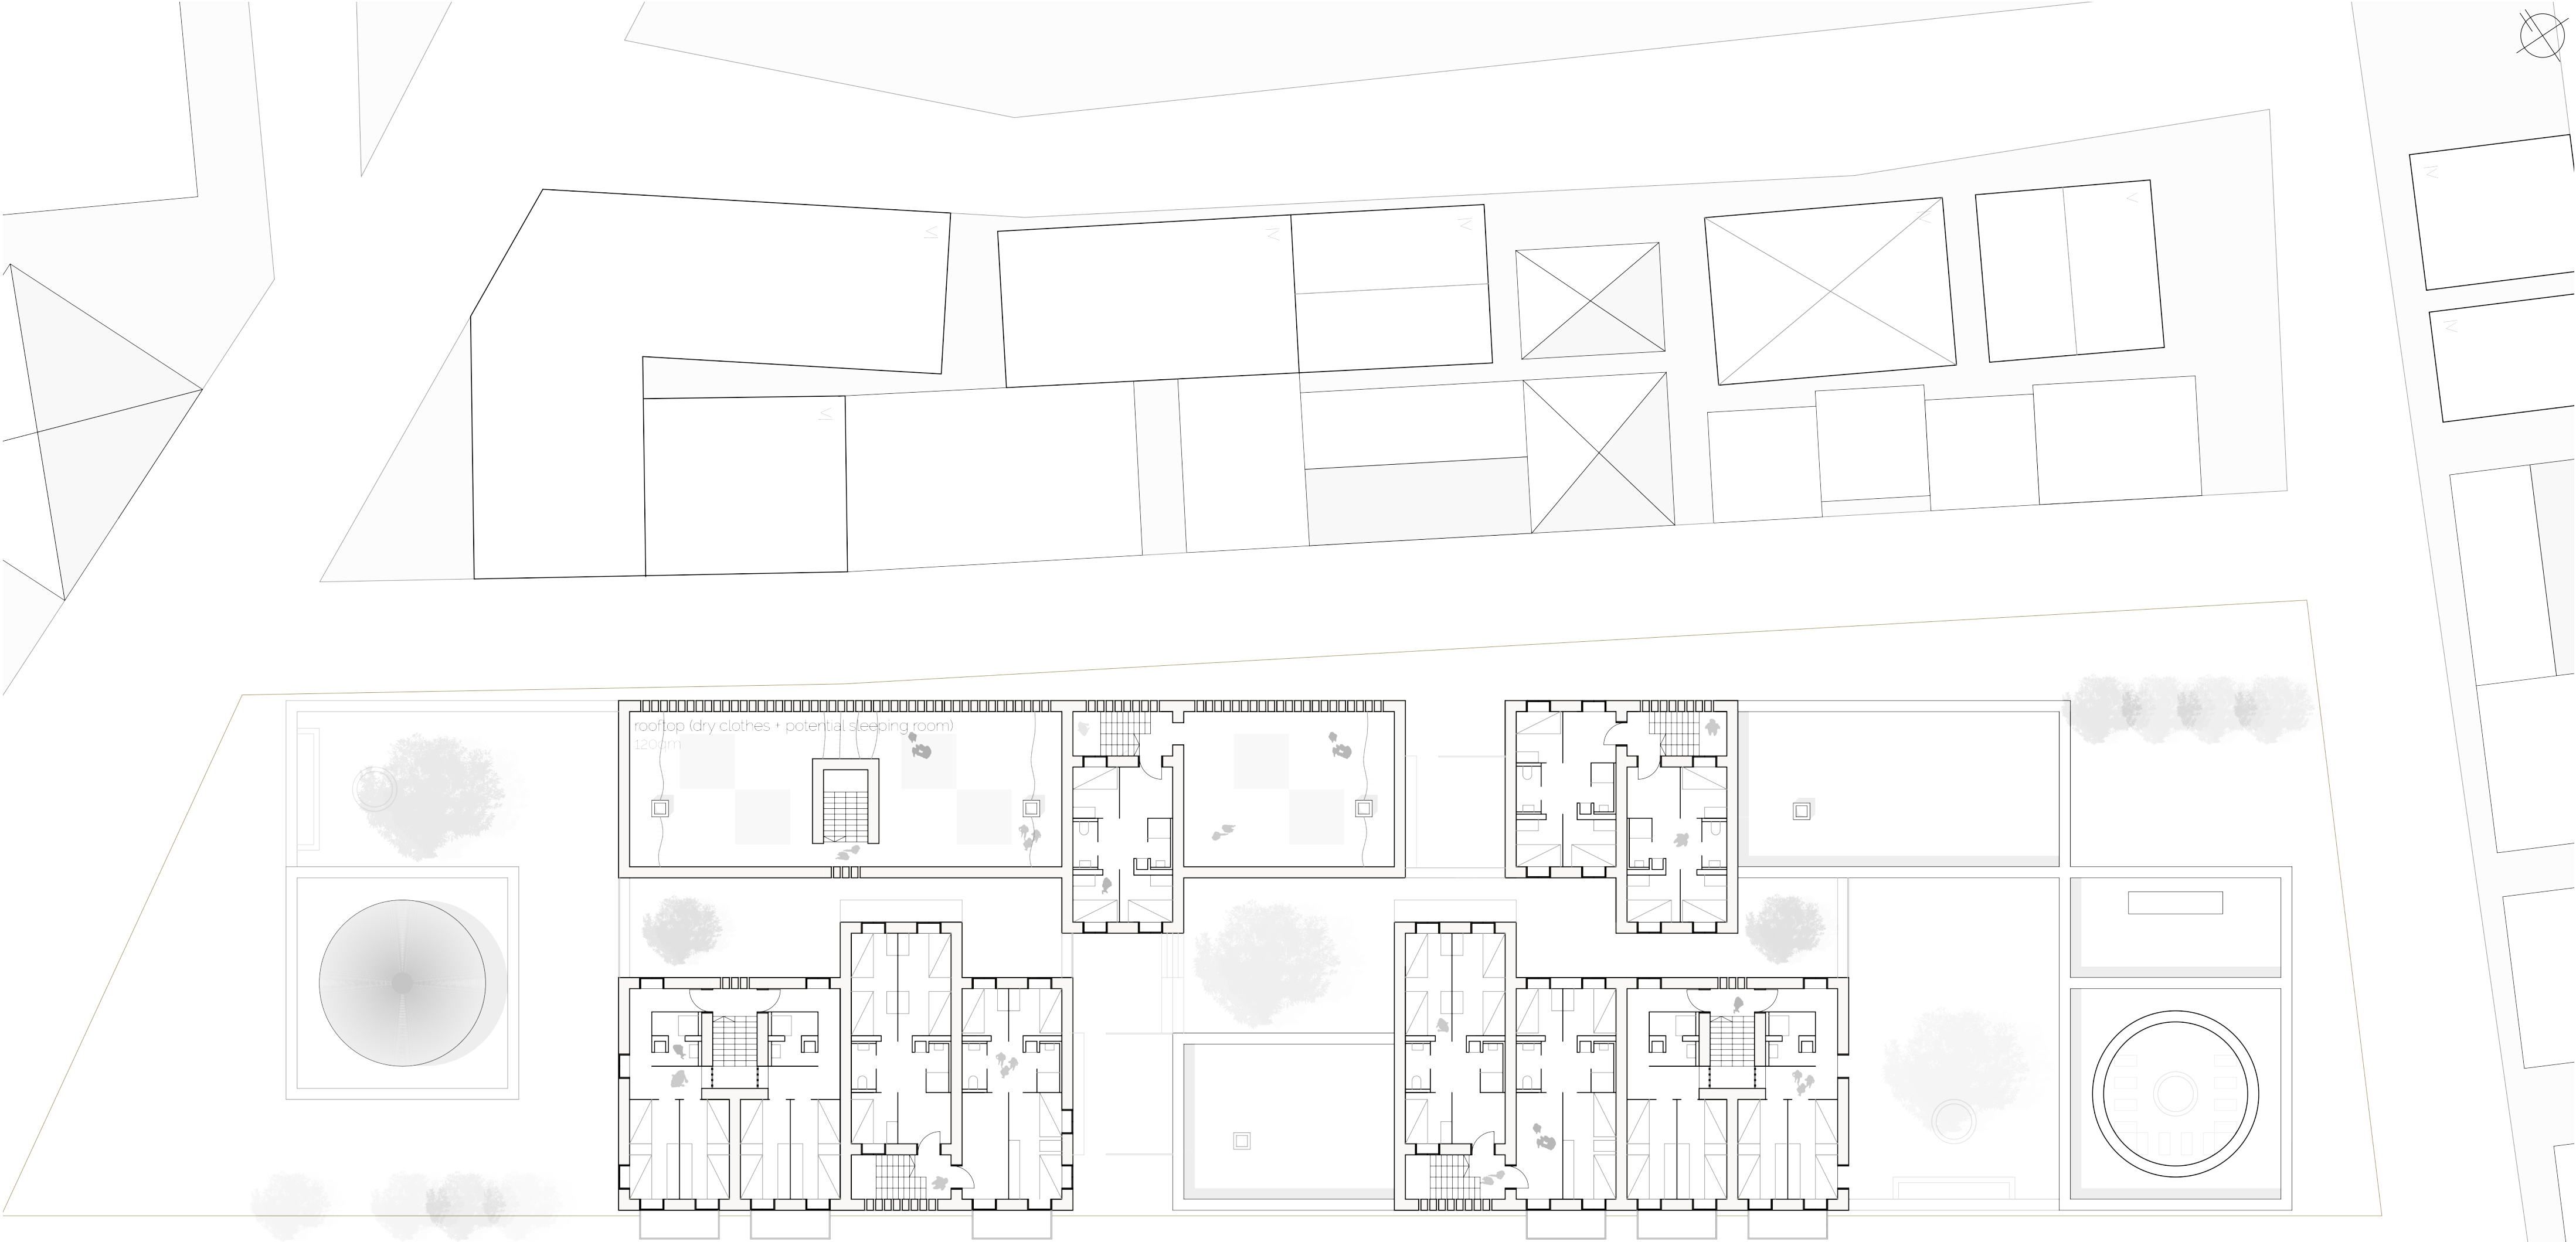


3rd floor| 200 selfmade structure

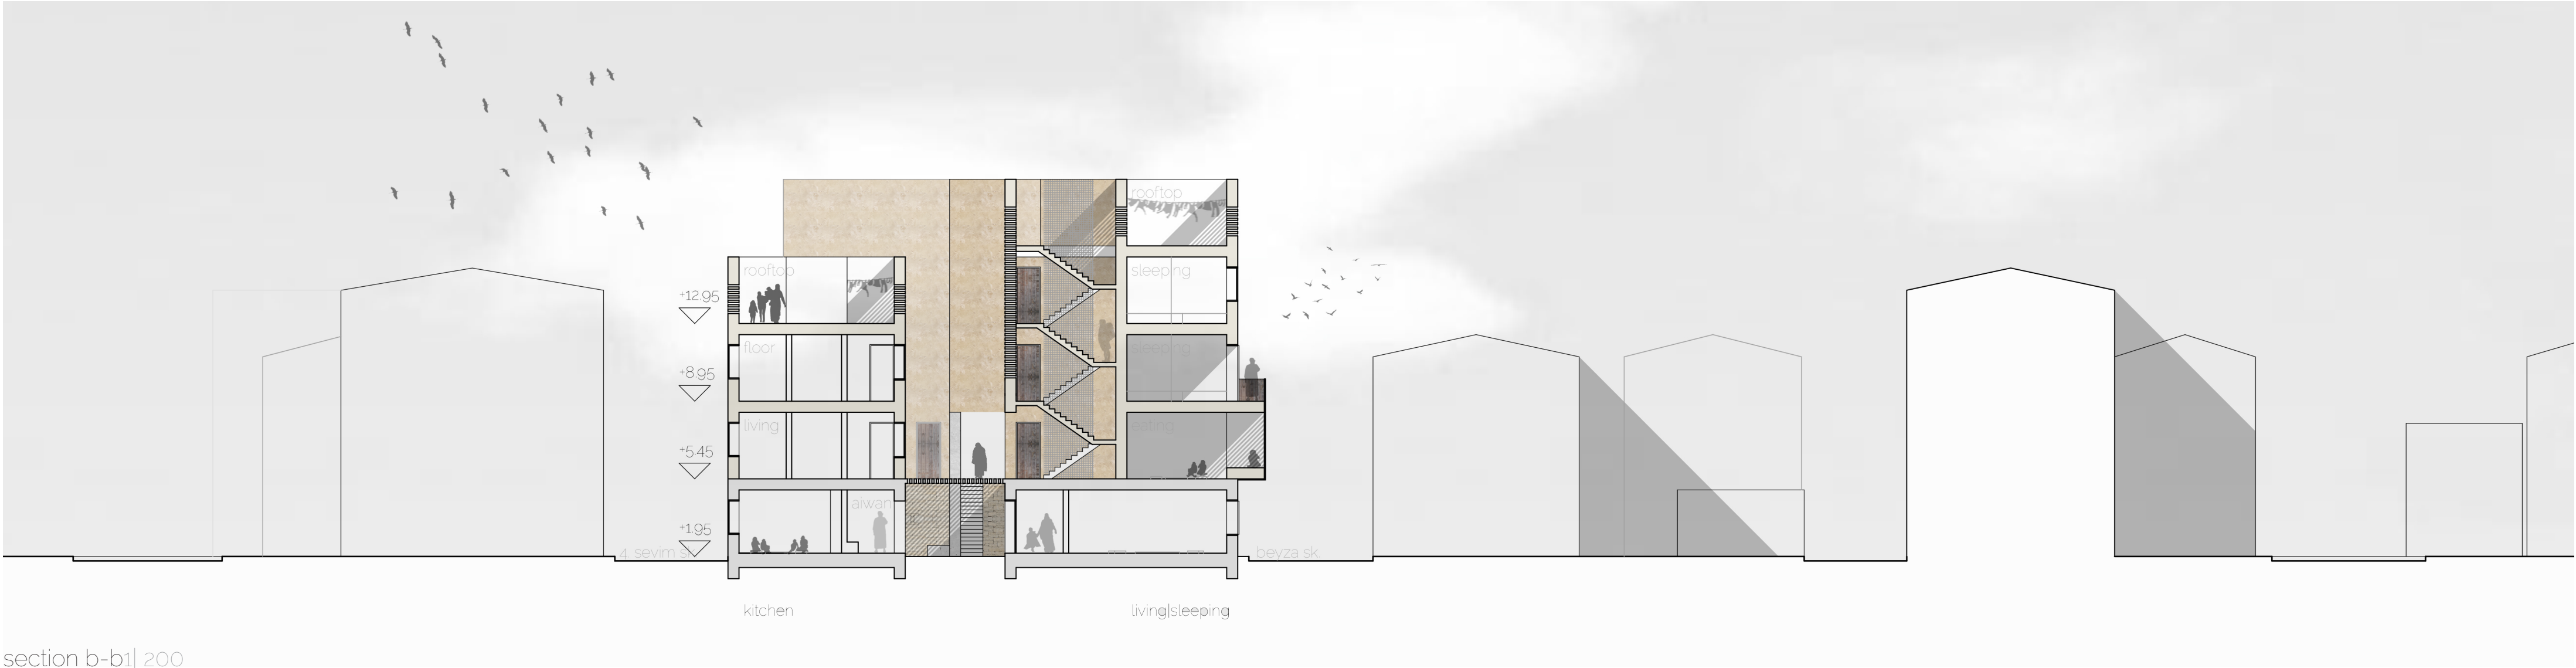

section b-b1| 200